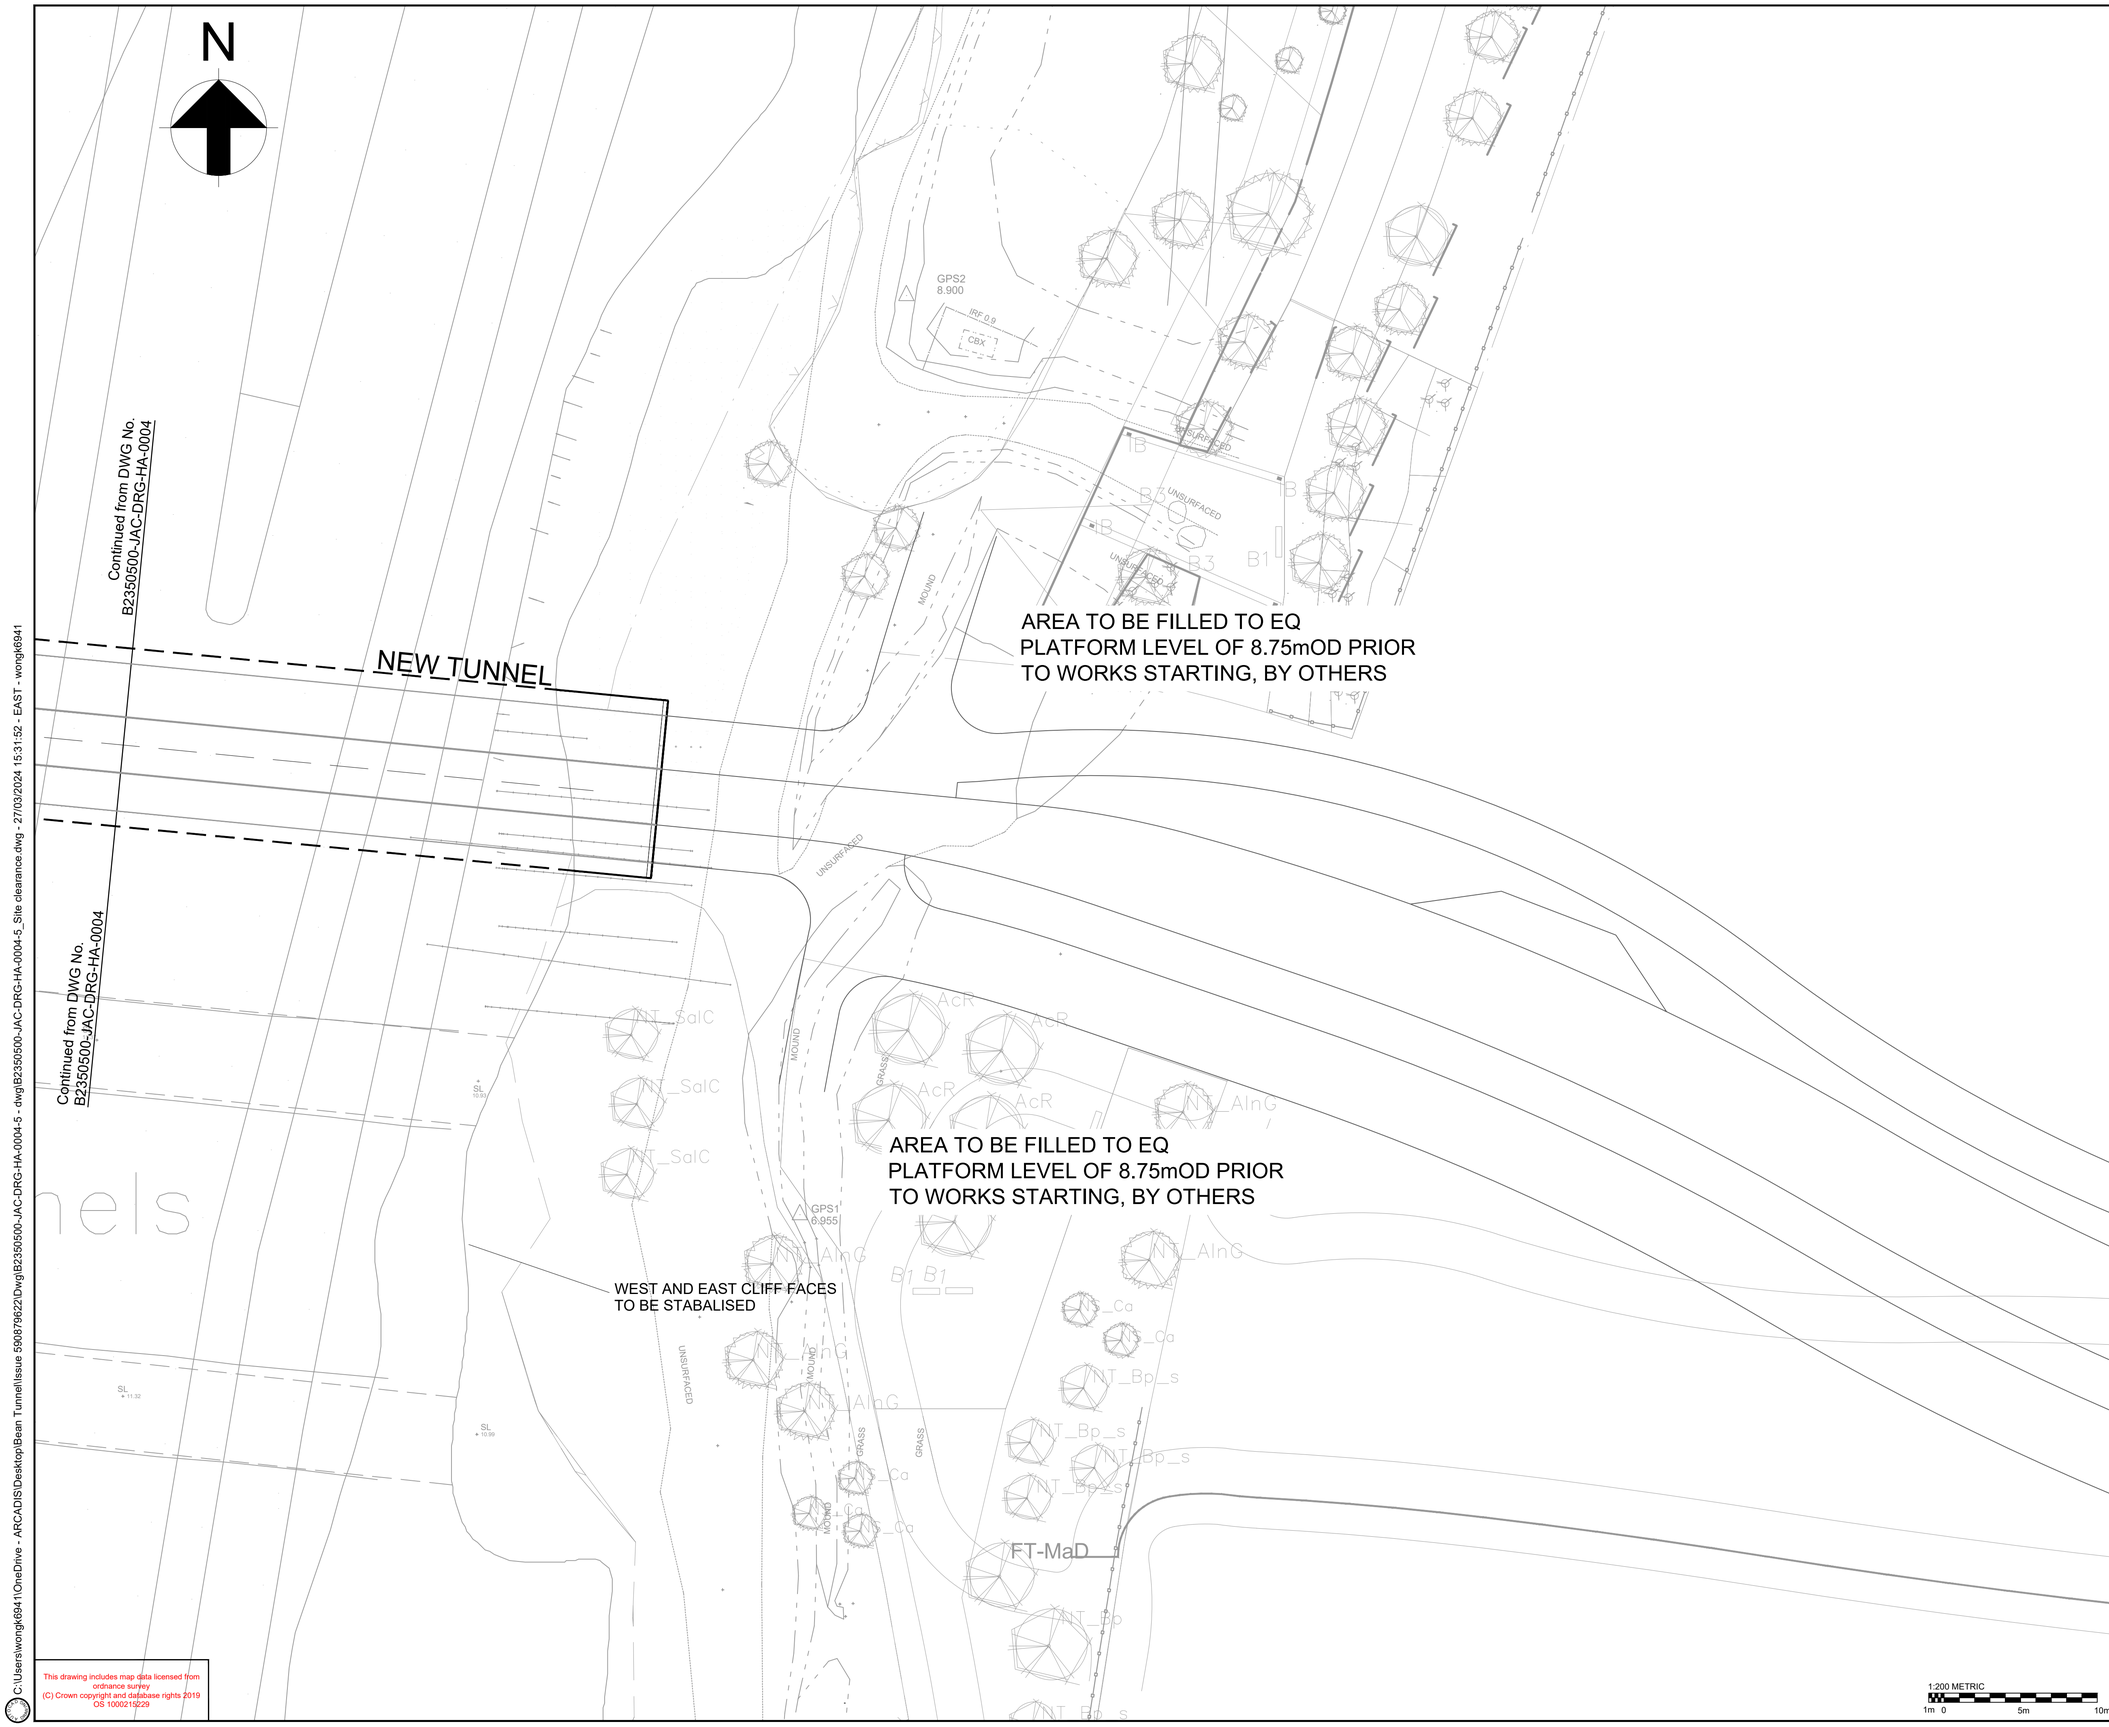

This drawing includes map data licensed from ordnance survey
(C) Crown copyright and database rights 2019
OS 100021229

1:200 METRIC
1m 0 5m 10m

NOTES

1. Drawing to be printed in colour.
2. Do not scale from drawing.
3. All dimensions are in metres unless stated otherwise.
4. Base data from Jacobs drawing B2350500-JAC-DRG-HA-0005 date Sep 2019.

KEY

Existing information

SAFETY, HEALTH AND ENVIRONMENTAL INFORMATION
In addition to the hazards/risks normally associated with the types of work detailed on this drawing, note the following :
CONSTRUCTION A000 - Identify and locate existing services. All buried services to be isolated / protected prior to start of works. Ensure adequate separation of construction activities and adjacent live carriageways Implement safety measures when working in excavations, confined spaces and traffic areas Implement appropriate safety measures when working around and over bodies of water and reed beds Implement measures to protect all wildlife encountered, especially protected species.
MAINTENANCE / CLEANING - As above
DECOMMISSIONING / DEMOLITION - As above
It is assumed that all works will be carried out by a competent contractor working, where appropriate, to an approved method statement

Rev	Rev. Date	Purpose of revision	Drawn	Checkd	Rev'd	Apprv'd
P05	MAR. 2024	SITE COMPOUND AREA CHANGES	KHW	CJ	LK	LK
P04	SEPT. 2019	PLANNING APPLICATION	WJ	MJ	MJ	PW
P03	AUG. 2019	EQ ALIGNMENT CHANGE	IK	MJ	SY	PW
P02	AUG. 2019	PLANNING	IK	MJ	SY	PW
P01	JUNE. 2019	ISSUED FOR CONSULTATION	CP	MJ	SY	PW

ARCADIS Design & Consultancy for natural and built assets

Registered office:
80 Fenchurch Street
London
EC3M 4BY

Coordinating office:
Corner Block
2 Cornwall Street
Birmingham B3 2DX
Tel: 44 (0)121 503 2700

www.arcadis.com
© Copyright reserved

Client: Kent County Council

Project: Fastrack Full Network
Bean Road Tunnel

Drawing title: REFERENCE DESIGN
SITE CLEARANCE
Sheet 02 of 02

Drawing status: PLANNING APPLICATION

Scale	1:200 @ A1	DO NOT SCALE
Jacobs No.	B2350500	Rev P05
Client no.		

Drawing number: B2350500-JAC-DRG-HA-0005

© Copyright 2018 Jacobs U.K. Limited. The concepts and information contained in this document are the property of Jacobs. Use or copying of this document in whole or in part without the written permission of Jacobs constitutes an infringement of copyright. Limitation: This drawing has been prepared on behalf of, and for the exclusive use of Jacobs' Client, and is subject to, and issued in accordance with, the provisions of the contract between Jacobs and the Client. Jacobs accepts no liability or responsibility whatsoever for, or in respect of, any use of, or reliance upon, this drawing by any third party.